Work of providing and laying 225mm/300mm ia CC NP3 clss at Chamundi nagar slu Surrounding areas comes under Girinagar S/s of AEE SW-3 Sub Div.

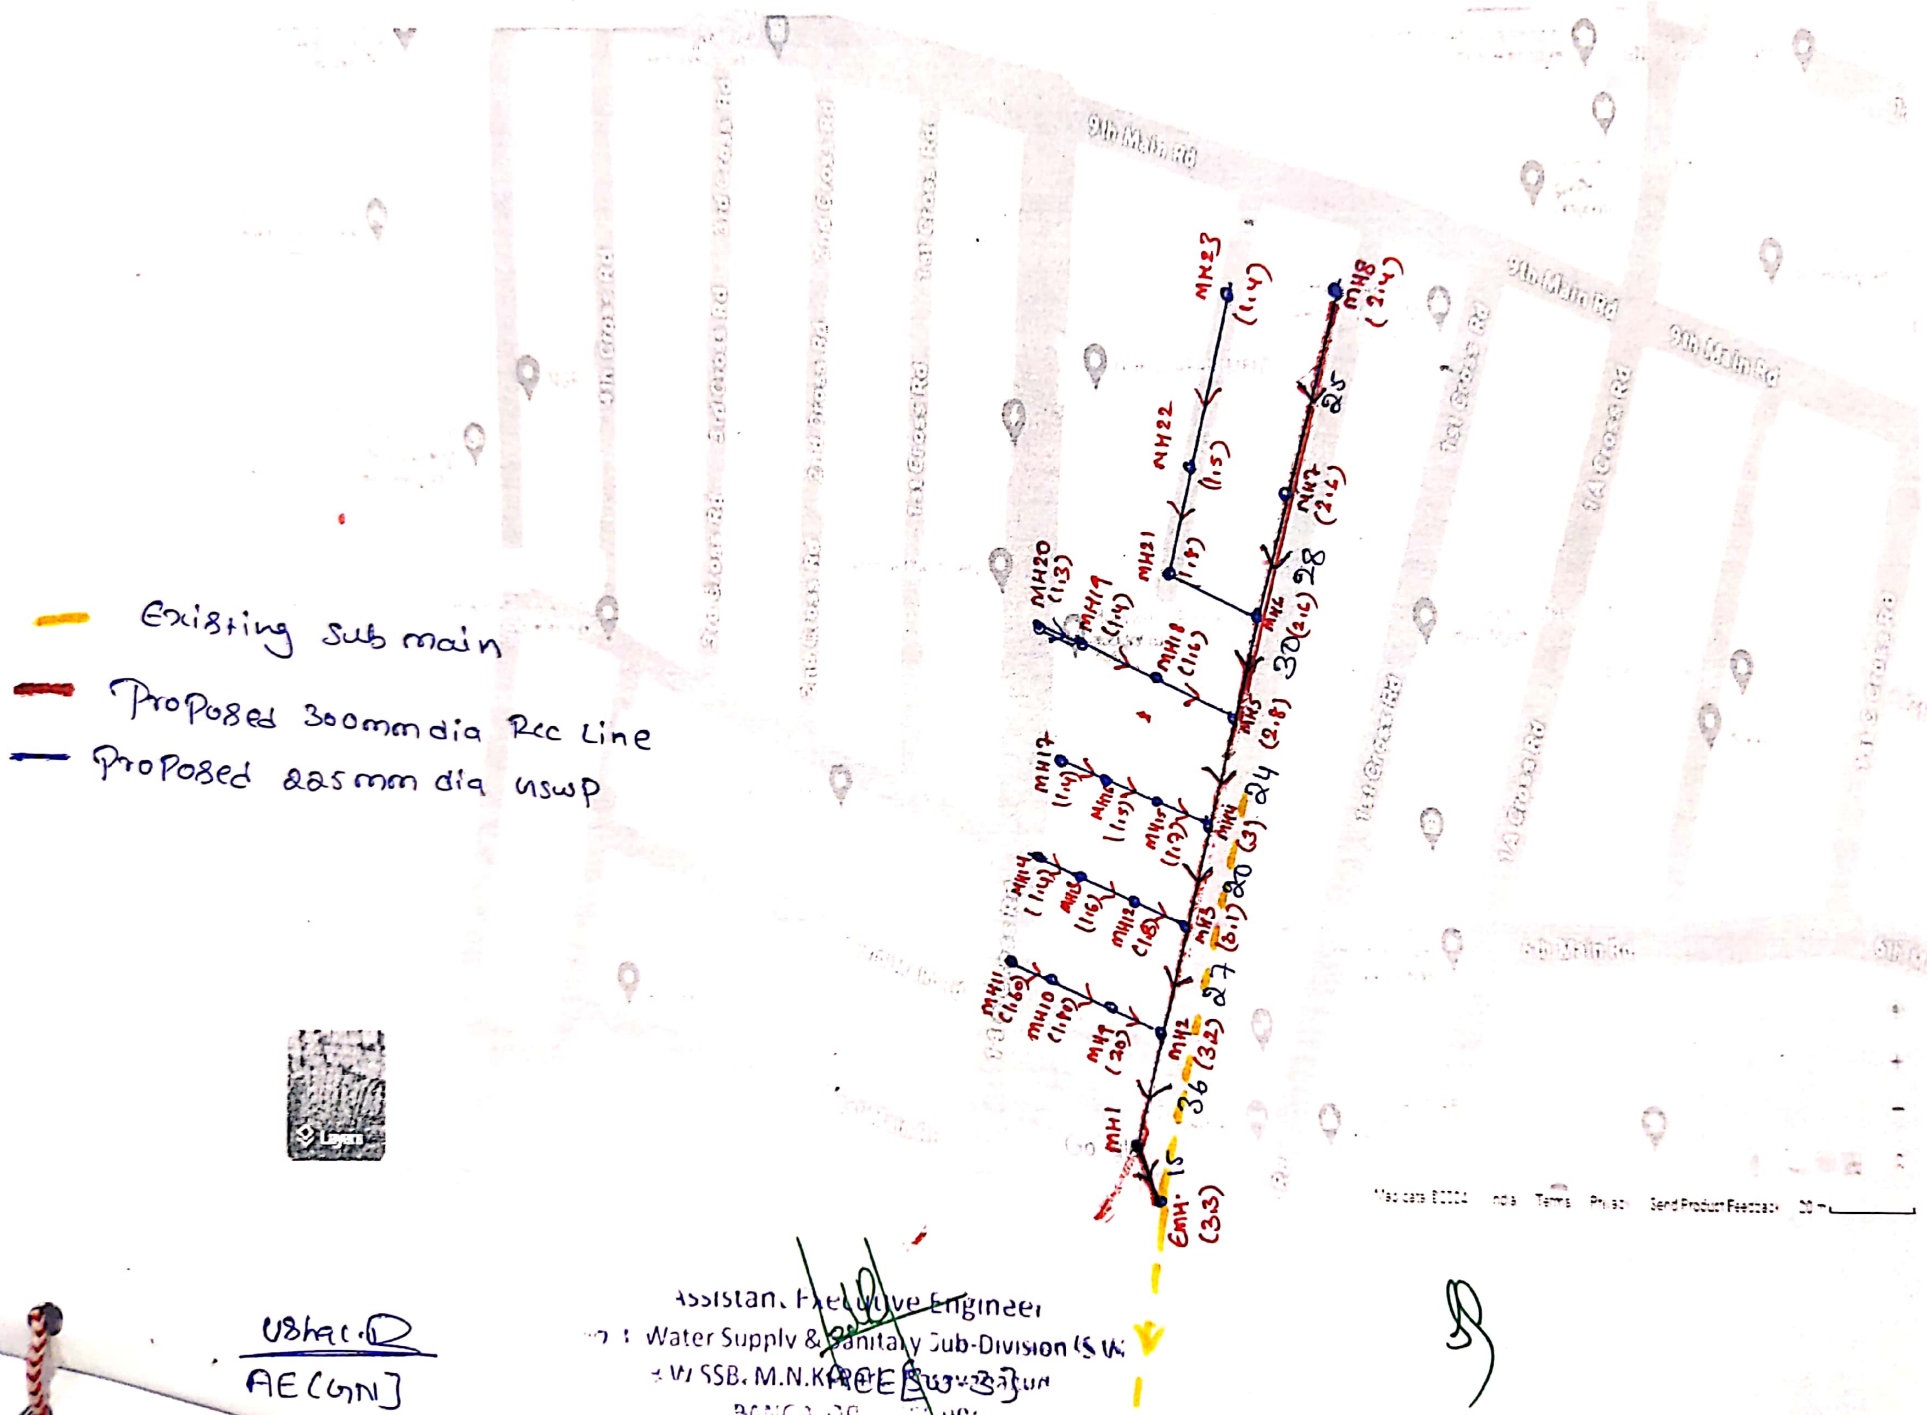

Assistant Executive Engineer
Water Supply & Sanitary Sub-Division (S.W.)
W/SSB, M.N.KRPE Sub-Division

Usha.R
AE(UN)

Scanned with OKEN Scanner